

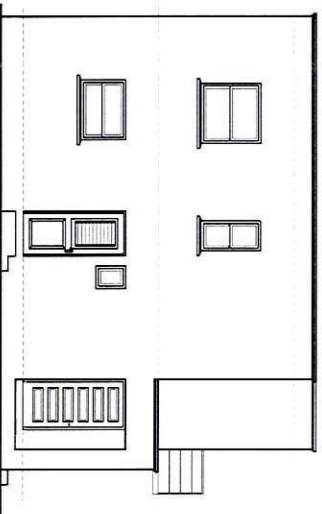
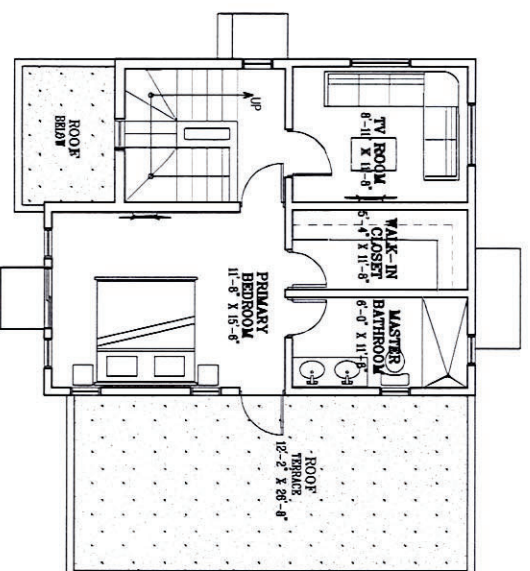
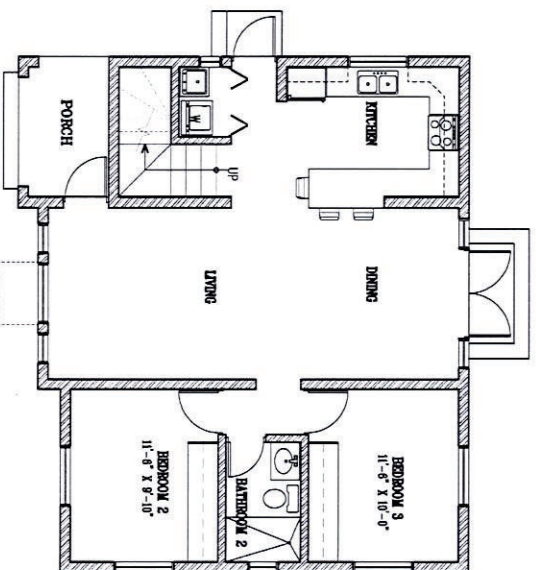


APPENDIX A - DRAWINGS
REVISED TYPE D 1492 SQ. FT

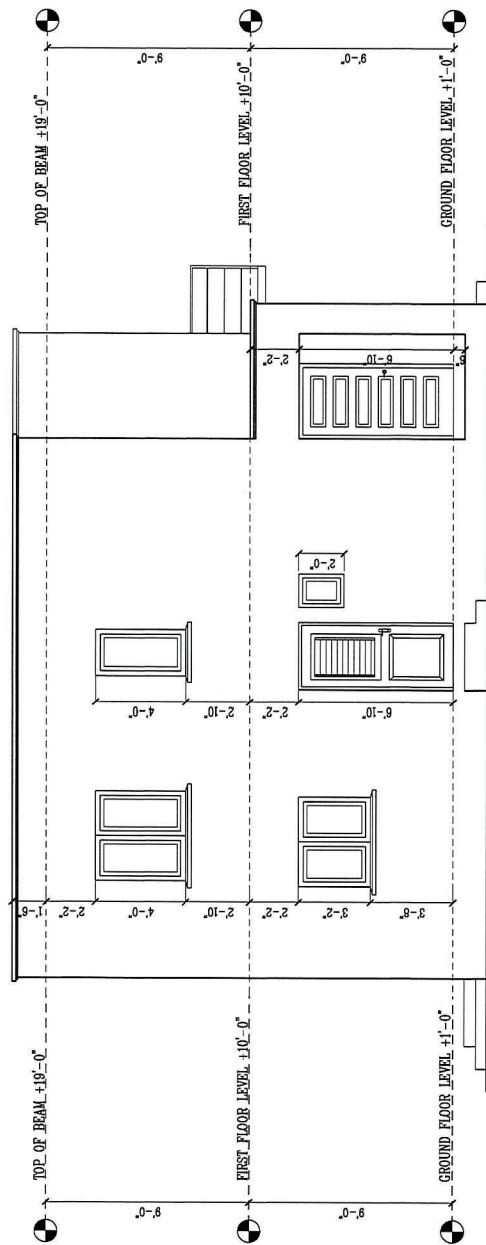

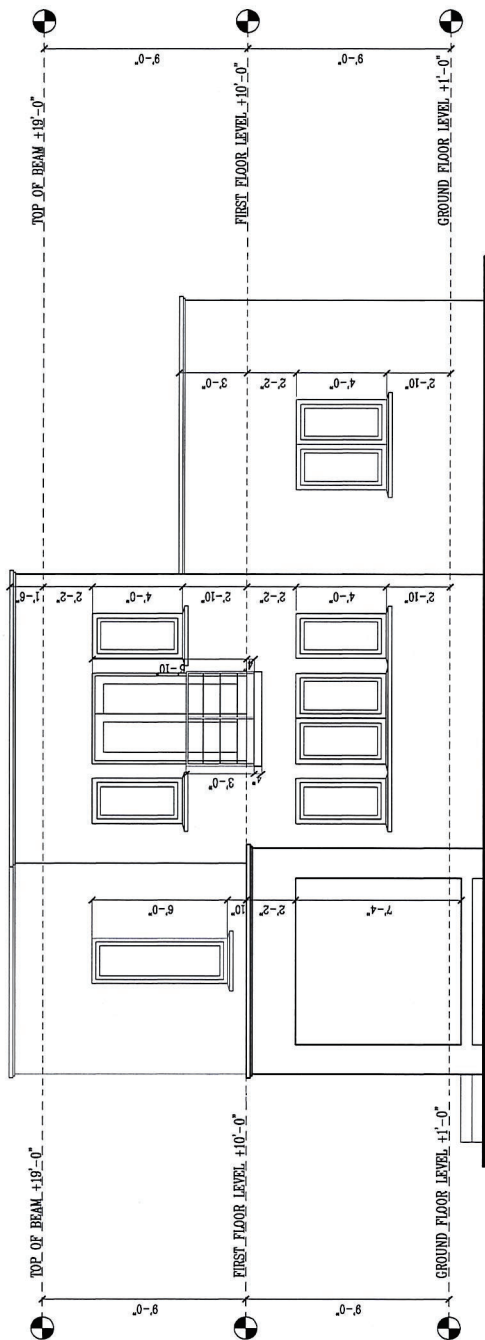

NOTES

LEGEND

DATE:	BY:	REVISION:
-------	-----	-----------

IMPORTANT:
DRAWINGS ARE NOT TO BE SCALED
CONTRACTOR TO VERIFY ALL DIMENSIONS
ON SITE & REPORT ANY DISCREPANCIES



Phillips Rd, St Stephen's Hill, St Michael
MOBILE: [246] 280-3003
email: hriphillips@gmail.com


JOB NAME:

DEANSTOWN DEVELOPMENT
HOUSE TYPE D

DRAWING TITLE:
ELEVATIONS A

SCALE:	DATE:
3/16" = 1'-0"	12TH, APRIL, 2026
DRAWN BY:	REFERENCE #:
HAYDEN PHILLIPS	
DWG. NO.	ISSUED TO:

A6

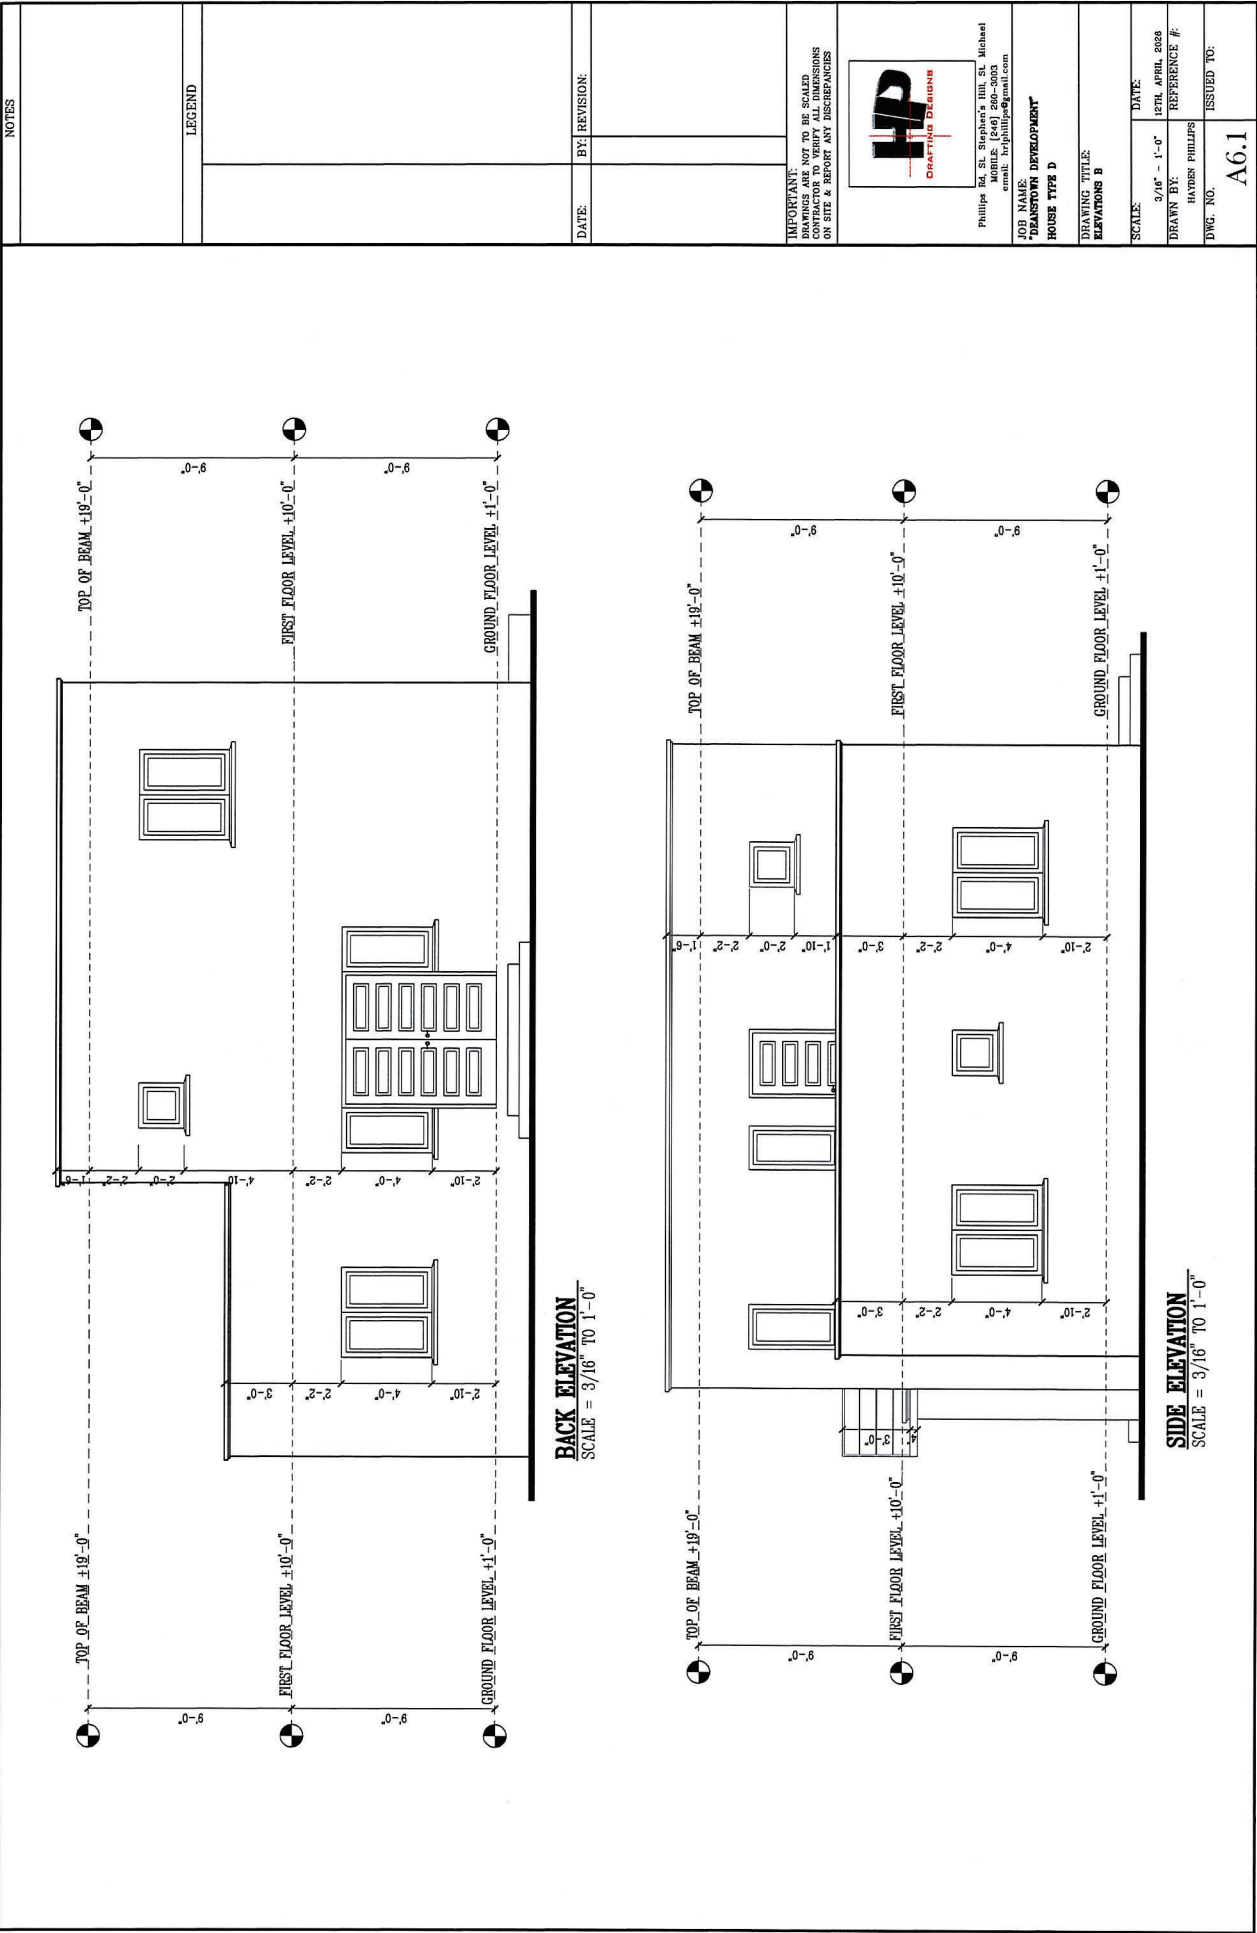

NOTES	
LEGEND	
DATE:	BY/REVISION:
SCALE:	DATE:
DRAWN BY:	REFERENCE #:
HAYDEN PHILLIPS	
DWG. NO.	ISSUED TO:
	A6.1